SKETCH PLAN OF SUBDIVISION OF

LOT 414 AND LOT 416

Consisting of Parcels 408 to 418, 420 to 529, 533 and 534
PUL's 346, 347, 355, 535 and 536
Parks 541 AND 542
Greenbelts 545 to 549
Parking 539 and 540
Institutional 537 and 538
Streets and Lanes

WHISTLE BEND SUBDIVISION

WHITEHORSE

YUKON

Note: Parcel numbers are subject to change once final Lot numbers are issued by Surveyor General.

Scale 1:1250

25 0 12.5 25 50 75 100 125 metres

LEGEND:

Bearings are UTM Grid, and are referred to the Central Meridian of UTM Zone 8, (Longitude 135° West).

Distances shown are horizontal at general ground level and are expressed in metres.
Distances prefixed by L denotes arc lenght.
Distances prefixed by R denotes radius.

Proposed subdivision dealt with by this plan bounded thus . . . ——

Area PUL 535 = 171 m²
Area PUL 536 = 128 m²

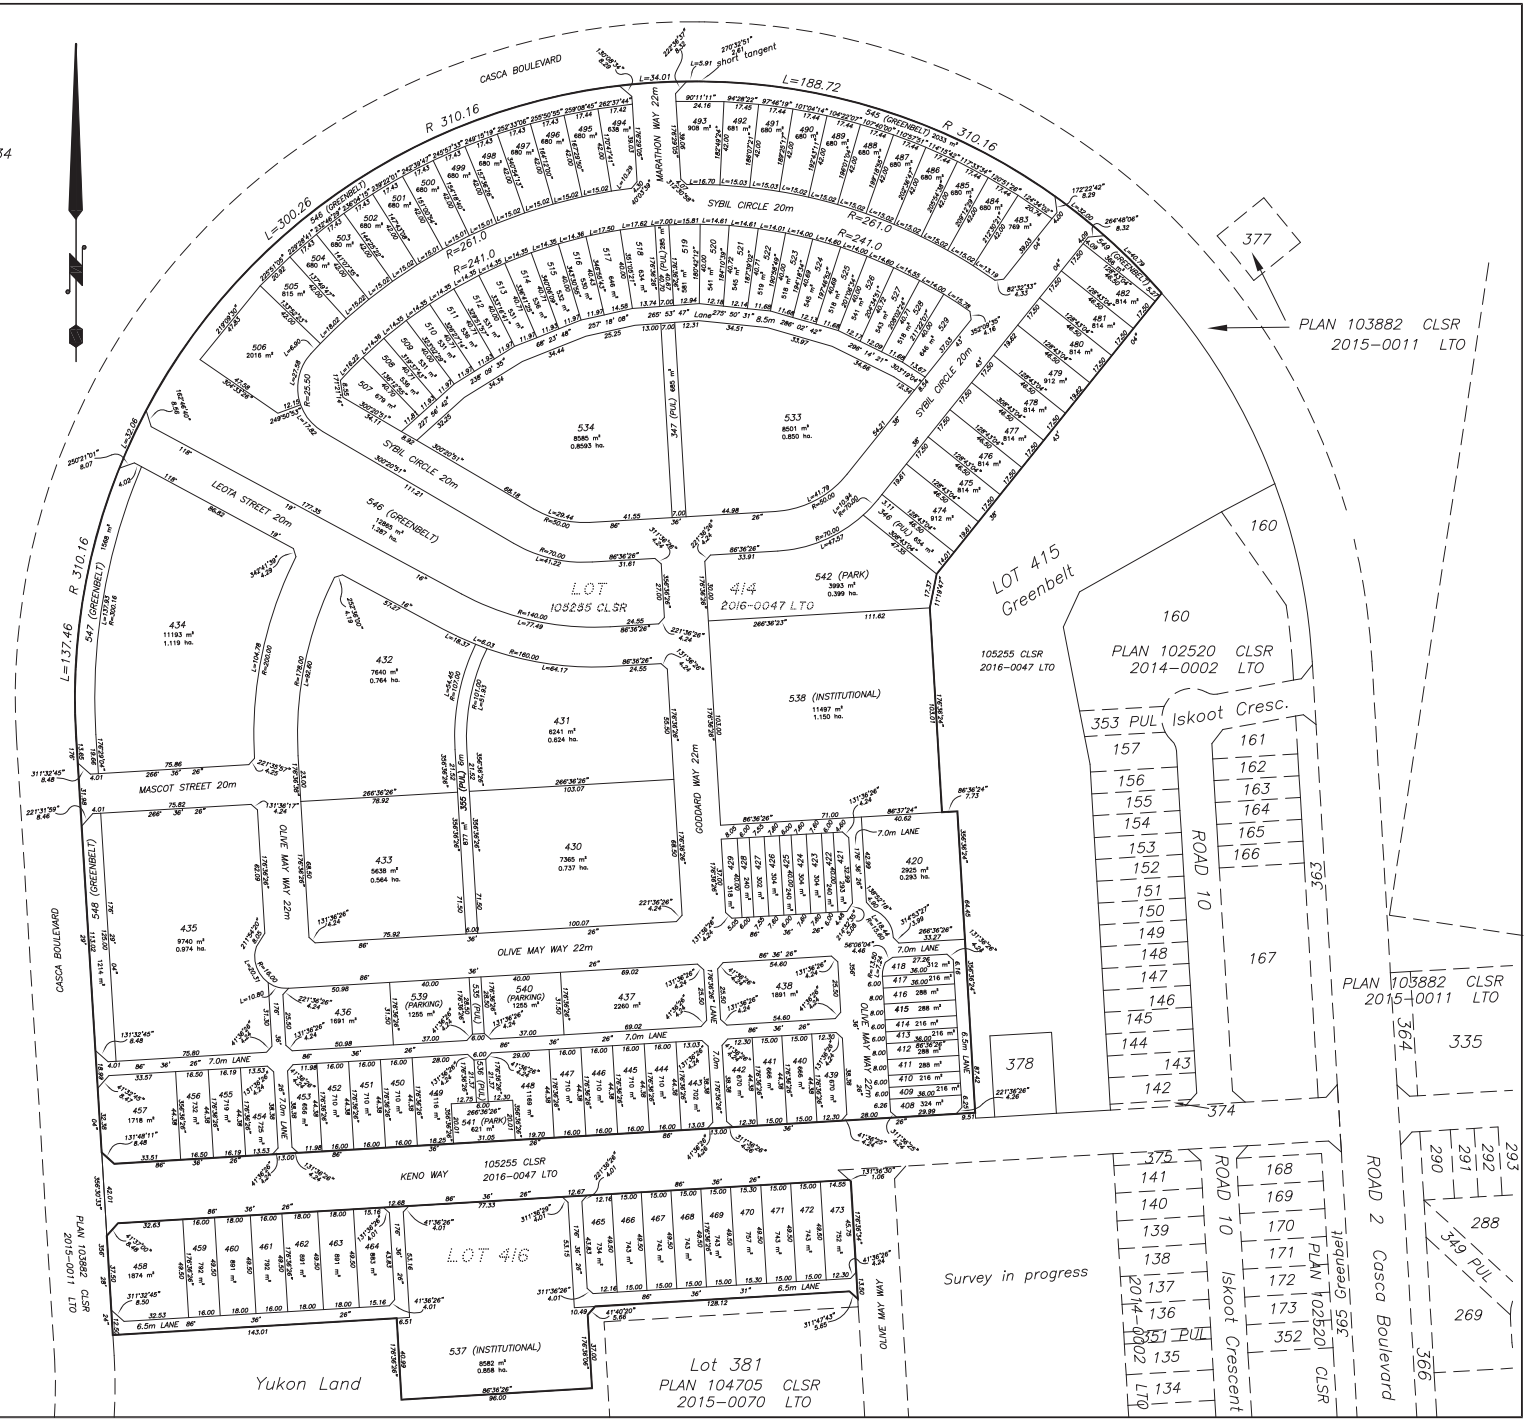

UNDERHILL GEOMATICS LTD.
PROFESSIONAL LAND SURVEYORS
WHITEHORSE, YUKON
Job: WT6035

D16-031SK GA